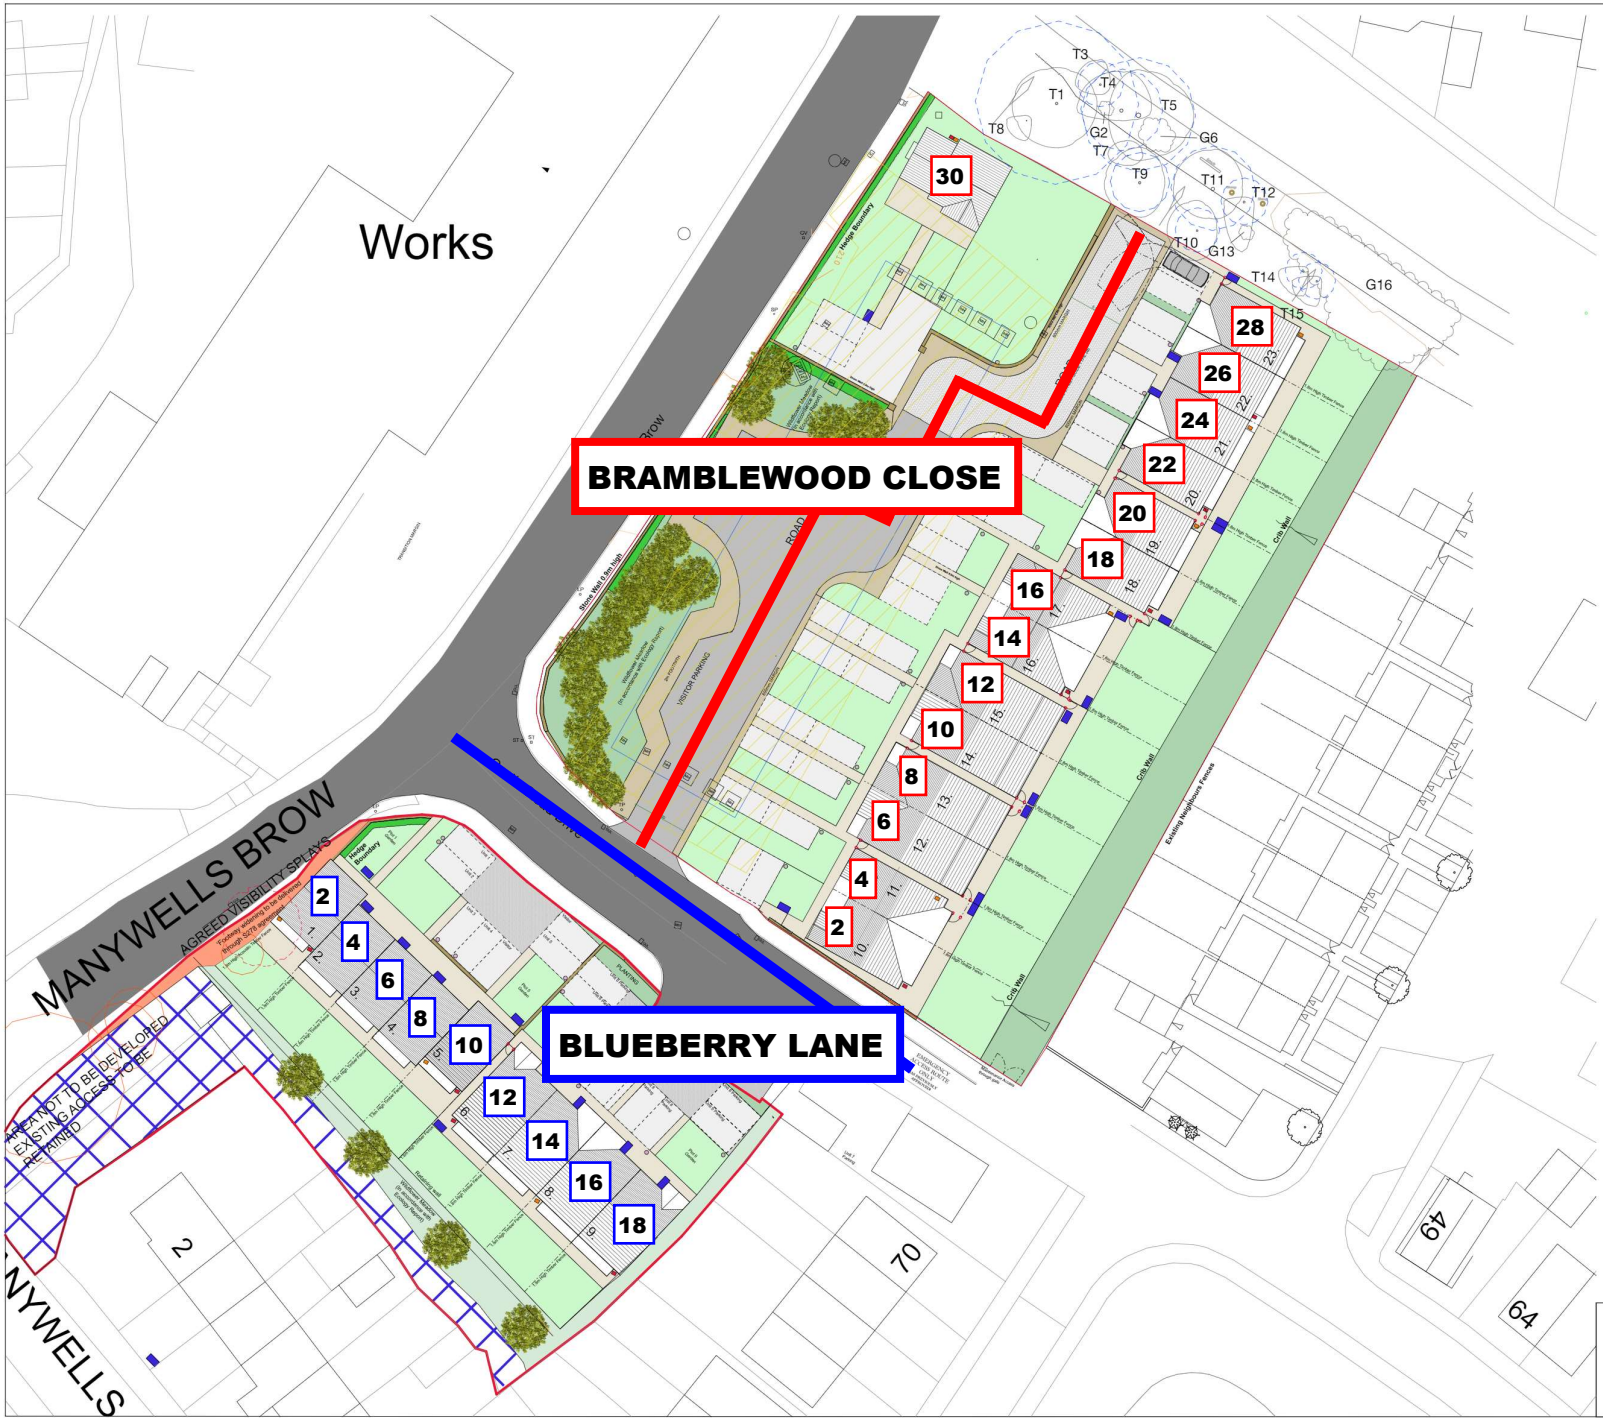

All dimensions are to be checked on site, any discrepancies are to be reported to the Architect before work commences. Do not scale from this drawing.

This drawing is to be read in conjunction with all relevant consultants and specialists drawings / documents, any discrepancies are to be reported to the Architect before the affected work commences.

All structural components shown are indicative only. Details / calculations of structural members are to be provided by the Structural Engineer.

This drawing is copyright.

This drawing and the copyright, design rights and all other intellectual property. No licence or assignment of any such rights is granted hereunder. This drawing is not to be copied or divulged to a third party without written permission.

REVISION	DATE	COMMENT

KEY

- LAWN
- PLANTING/WILDFLOWER (In Accordance with Ecology Report)
- BIN STORE
- ATTENUATION TANK EASEMENT
- PATH
- NEW TREE
- BAT BOX
- BIRD BOX
- EV CHARGING POINT
- TREE ROOT PROTECTION AREA

ALL PARKING SPACES SHOWN ARE 2.5 x 5.0m

Malik

C49 ARCHITECTURE
www.C49-Architecture.co.uk
Info@C49Architecture.co.uk
Tel: 01535 281432

CLIENT DETAILS	DRAWING No	REVISION
MANYWELLS SITE CULLINGWORTH BRADFORD	2020022(0-)102	
DRAWING INFO	**SCALE**	**DATE**	**DRAWN BY**
Proposed Site Plan	1:250	19/05/20	JH