Revisions
A 25-9-2023
updated with window numbering added. frosted glass notes added. Apartment 1 redesigned.

B 9-12-2023
updated plans with additional notes for building control

C 10-12-2023
apartment 4 entrance from corridor rather than from car park

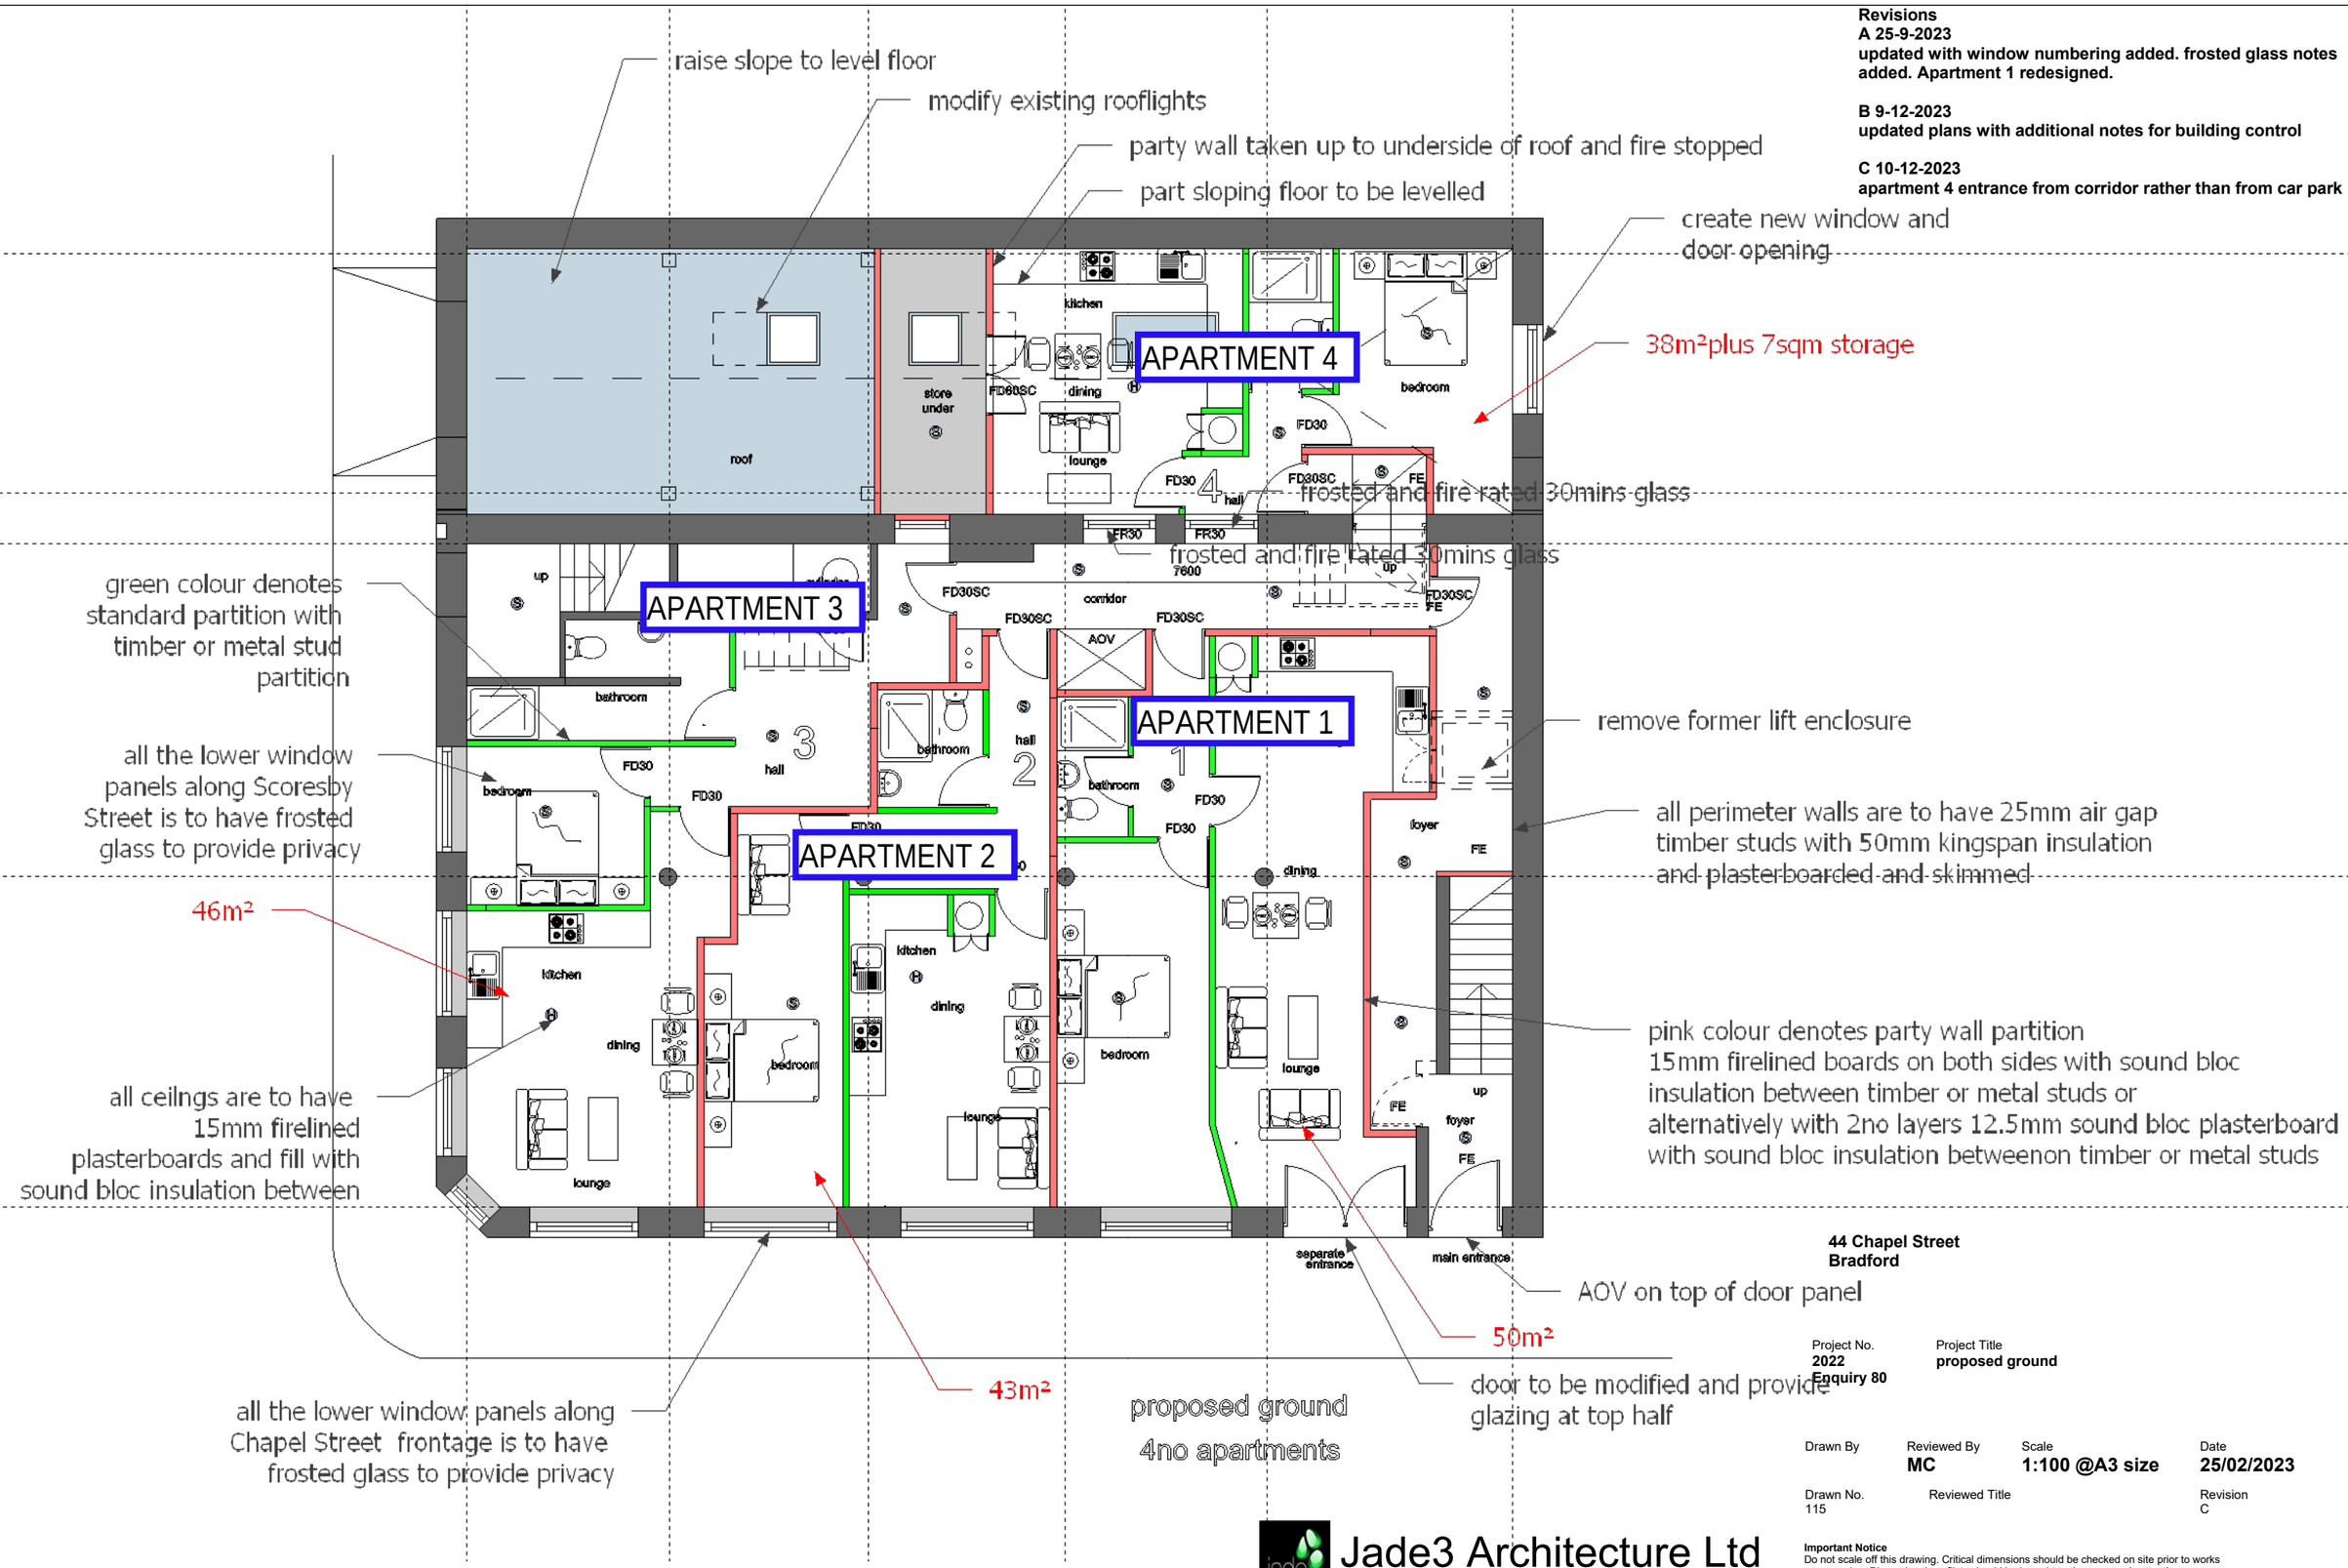

44 Chapel Street
Bradford

Project No.	Project Title
2022 Enquiry 80	**proposed ground**

Drawn By	Reviewed By	Scale	Date
	MC	**1:100 @A3 size**	**25/02/2023**

Drawn No.	Reviewed Title	Revision
115		C

Jade3 Architecture Ltd

Jade3 Architecture Ltd, Studio 12, Silver Street, Wakefield WF1 1UY
Cellphone . 07535 740097
www.jade3architecture.co.uk

Important Notice
Do not scale off this drawing. Critical dimensions should be checked on site prior to works commencing. Dimensional conflicts should be brought to the company's attention as soon as they become apparent. Failure to do so could render the contractor liable for subsequent losses. Copyright in this drawing and any work executed from this drawing remians the property of Jade3 Architecture Ltd.

© Copyright Jade3 Architecture Ltd.