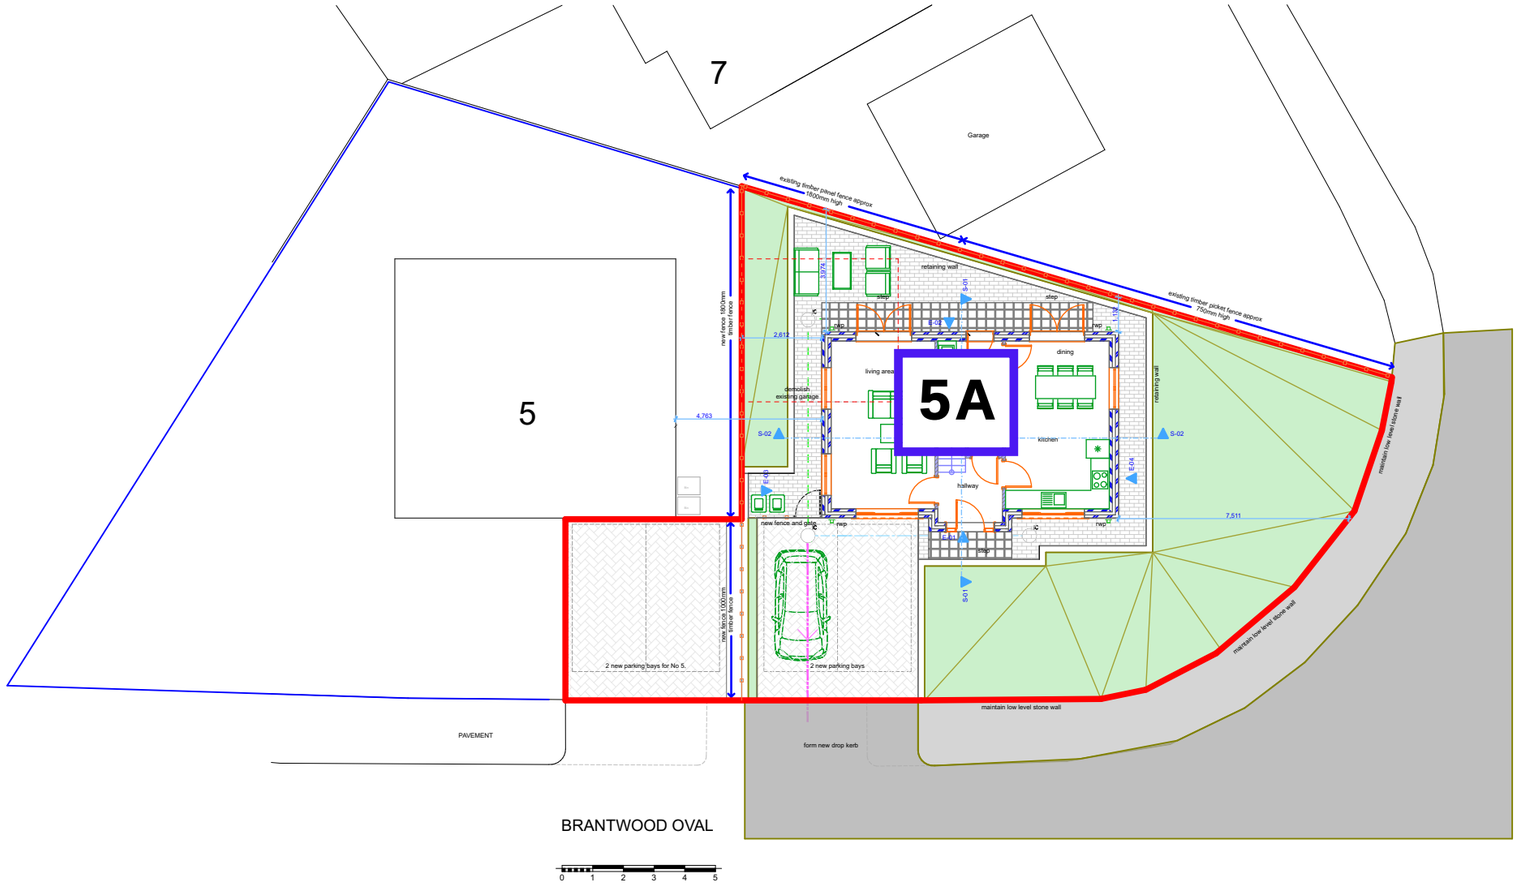

Site Plan 1:200

Rev A: Dimensions added, scale added, notes around boundary added, 1:500 changed to 1:200 **09.05.22**

developed design

Revision

Client
Ivory Construction

Contract
Garden of
5 Brantwood Oval
Bradford
BD9 8QN

Drawing
Siteplan Plan

PRarchitects

Drawing no.	2125-A.02	Revision	A
Scale	1:200 @A3	Date	09/05/2022
Drawn By	JP	Checked By	JP

PR Architects Ltd, 22 Church Brow, Mottram, Cheshire, SK14 6JJ
tel: 07788896316 5 email: john@prarchitectsltd.com

This drawing is the copyright of the Architect and may not be reproduced without licence. DO NOT scale from this drawing.