NOTES:

1. CONTRACTORS AND SUB-CONTRACTORS MUST CHECK AND AGREE ALL DIMENSIONS BEFORE PREPARING SHOP DRAWINGS OR COMMENCING WORK ON SITE.
2. CONTRACTORS ARE RESPONSIBLE FOR INFORMING THE DESIGNER OF ANY DISCREPANCY DISCOVERED ON THIS DRAWING OR BETWEEN THIS DRAWING AND OTHER RELATED DOCUMENTS BEFORE WORK TO BE CARRIED OUT AS SHOWN ON THIS DRAWING.
3. WRITTEN DIMENSIONS ONLY ARE TO BE USED FROM THIS DRAWING-IF ANY DOUBTS EXIST-ASK FOR CLARIFICATION.

THIS DRAWING AND THE COPYRIGHTS AND DESIGN RIGHTS ARE THE PERSONAL PROPERTY AND MAY NOT BE USED OR REPRODUCED ONLY UNDER CONTRACT.

Note:
Details shown for Planning purposes only. Do not scale from this drawing. All dimensions to be taken on site prior to installation.

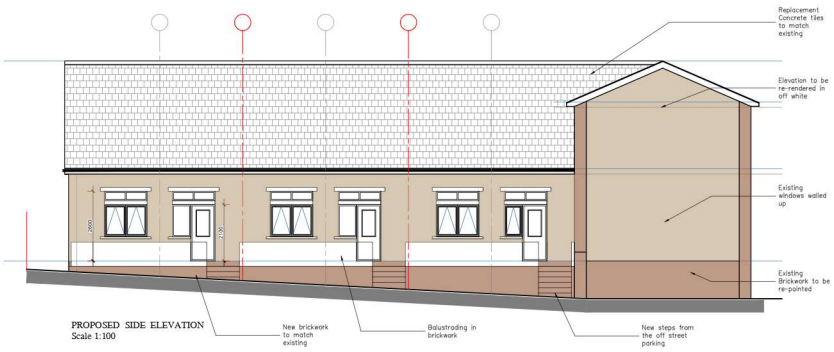

PROPOSED SIDE ELEVATION
Scale 1:100

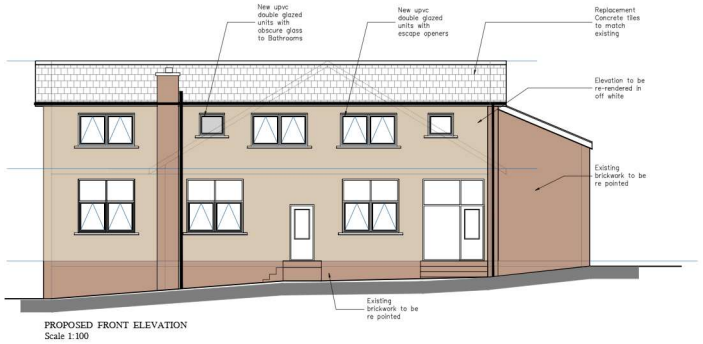

PROPOSED FRONT ELEVATION
Scale 1:100

PROPOSED SIDE ELEVATION
Scale 1:100

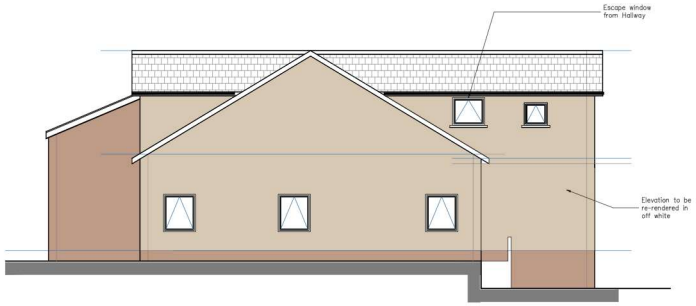

PROPOSED REAR ELEVATION
Scale 1:100

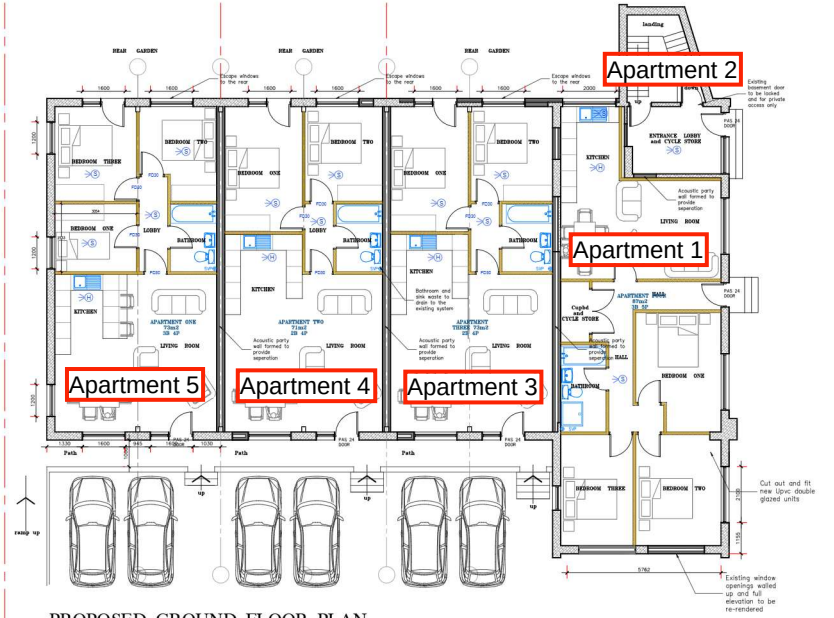

PROPOSED GROUND FLOOR PLAN
Scale 1: 100

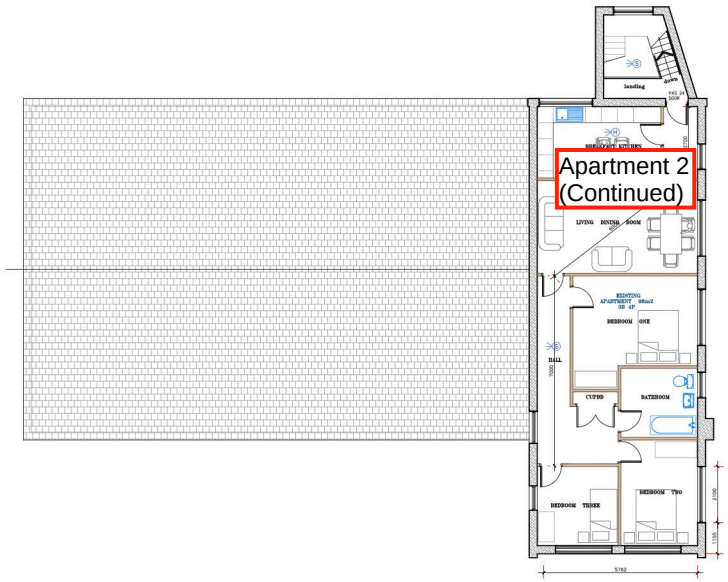

PROPOSED FIRST FLOOR PLAN
Scale 1: 100

P.D ARCHITECTURAL SERVICES

Plans drawn for local authority approval
- Domestic Extensions
- Loft Conversions
- New garages / Conservatories
- New Homes

Tel: 07867784564 Free Consultation / Survey

Title: PROPOSED PLANS AND ELEVATIONS

Project: PROPOSED CHANGE OF USE FROM PUBLIC HOUSE TO CREATE 5 APARTMENTS
AT 1 WOODEND CRESCENT
SHIPLEY
BD18 2PA

Client: IQBAL INVESTMENT PROPERTIES LTD

Scale: 1:100	Drawn: P.M.	Rev
Date: SEPT 24	PDA 24-114-001	A