


## EXISTING LOCATION PLAN
SCALE 1:500 @ A1

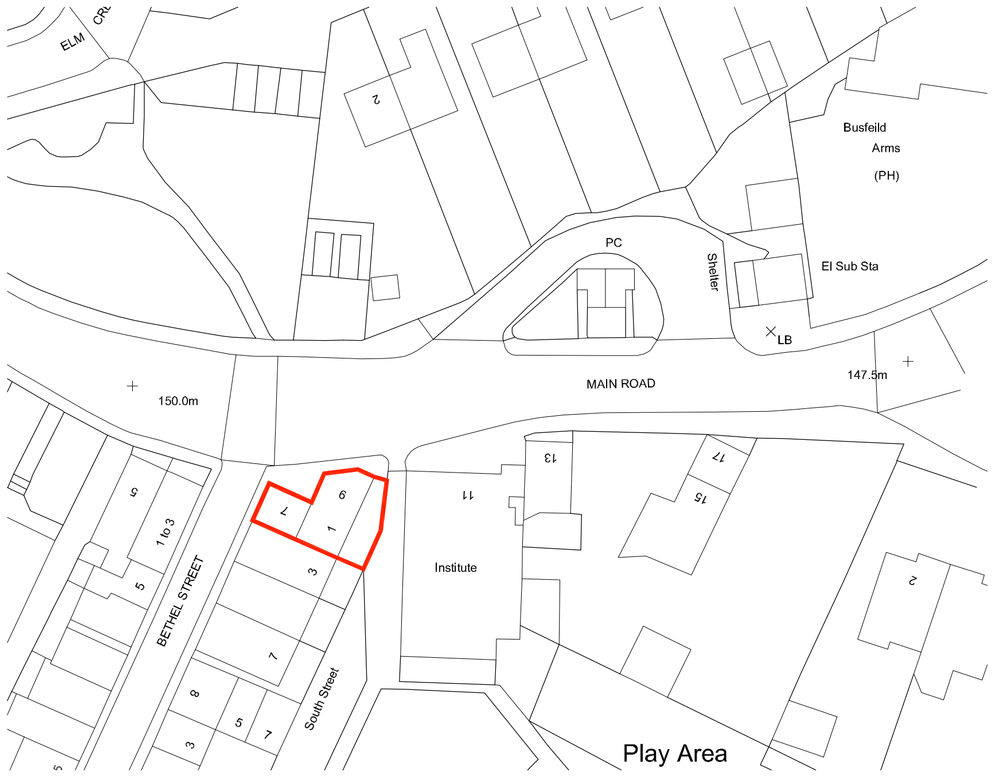


## PROPOSED ROOF PLAN
SCALE 1:50 @ A1

NORTH

Notes
1. Do not scale drawing. If in doubt contact PLOT 74
2. All dimensions are in millimeters unless noted otherwise
3. Not for construction unless otherwise shown
4. When appropriate, this drawing to be read in conjunction with project specific Designers Risk Assessments, produced in accordance with requirements of Regulation 13 of the Construction (Design and Management) Regulations 1994
5. The design shown on this drawing is the property of PLOT 74 and is not to be used or the drawing copied, communicated or disclosed, in whole or in part, except in accordance with a contract, licence or agreement in writing with PLOT 74

REVISION
REV - DATE - DESCRIPTION - (INITIALS)

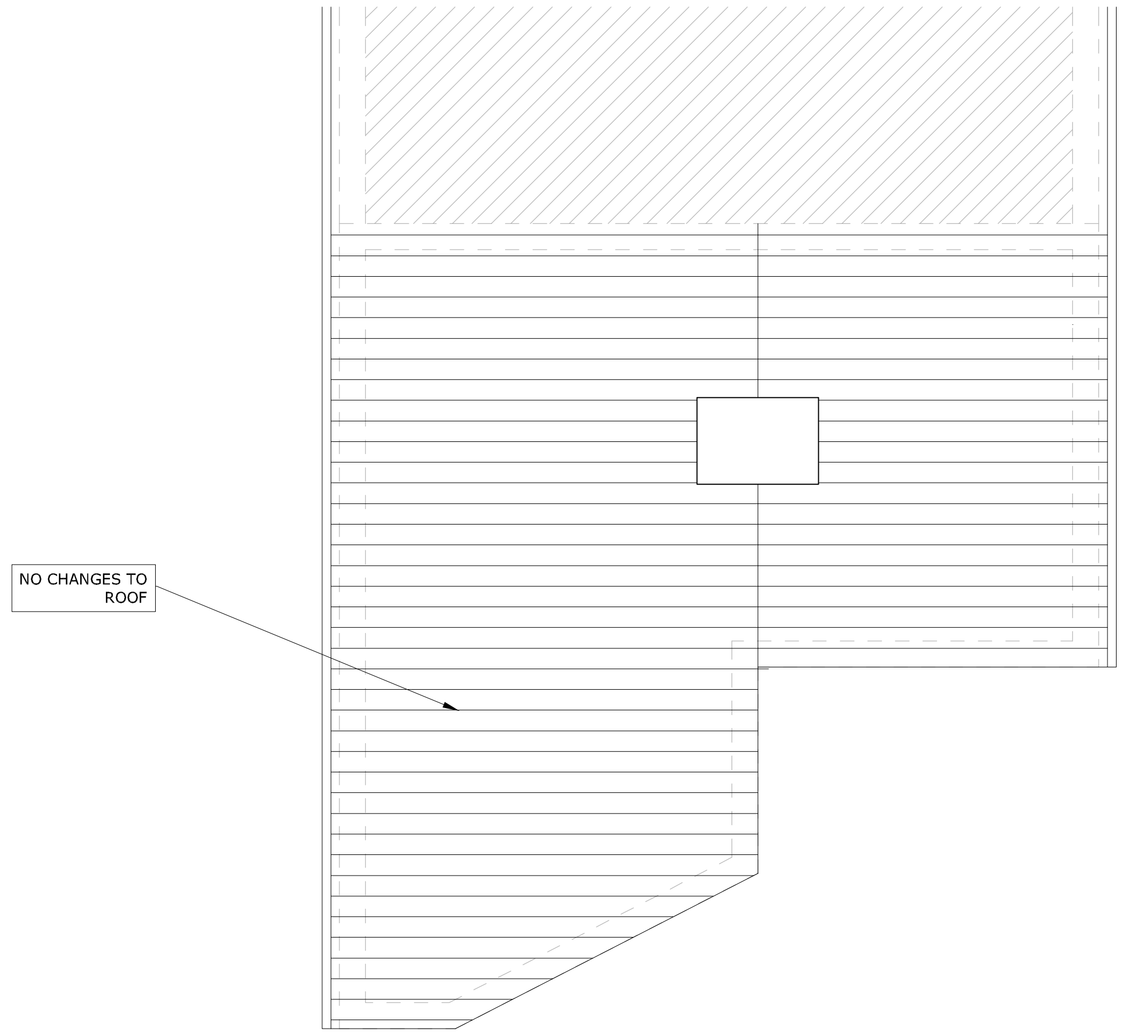


## PROPOSED GROUND FLOOR PLAN
SCALE 1:50 @ A1




## PROPOSED FIRST FLOOR PLAN
SCALE 1:50 @ A1

Project:

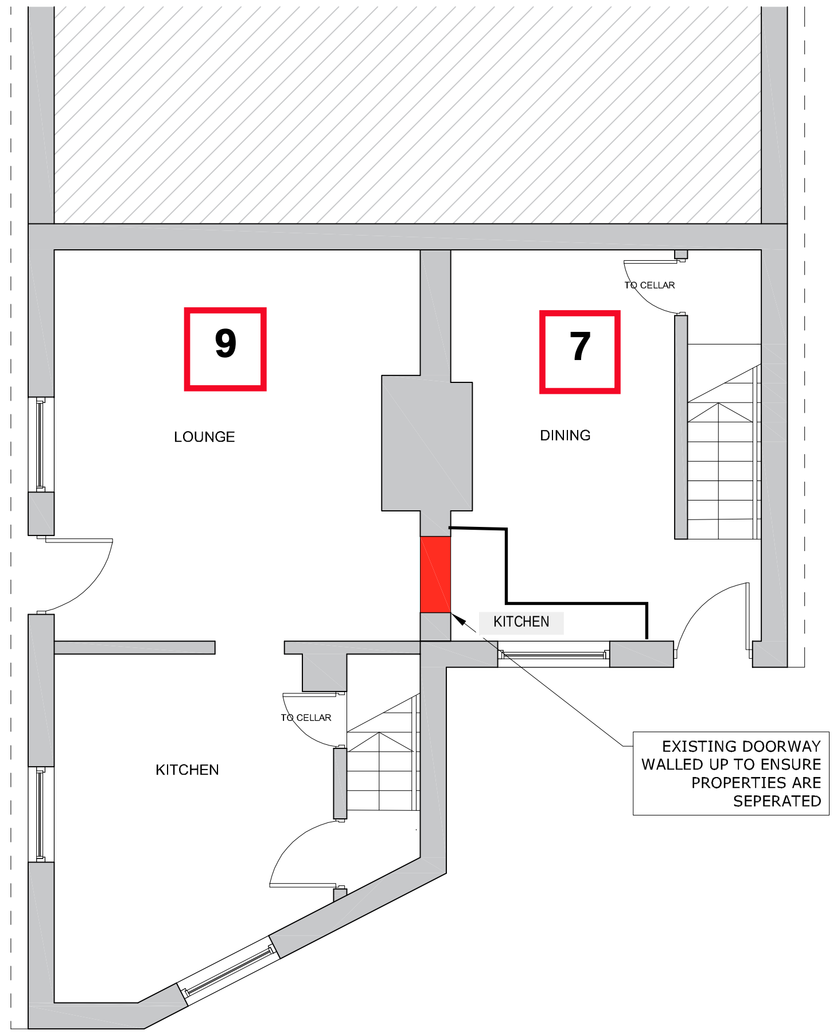7-9 Main Road
Keighley
West Yorkshire,
BD20 5SP

Drawing Title:

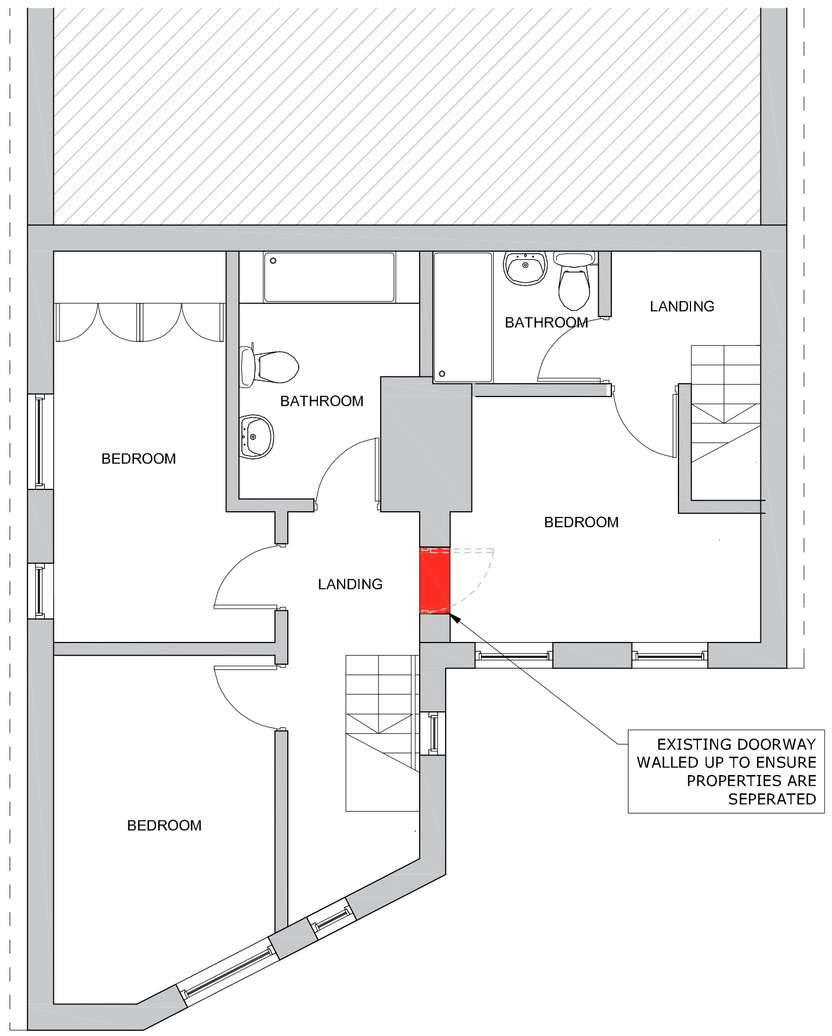Proposed Floor Plans

| | |
|---|---|
| Drawing status: | PRELIMINARY |
| CAD reference: | N/A |
| Drawn: | RAL |
| Team: | RAL |
| Date: | 29/10/2024 |
| Scale: | 1:50@A1 |

ARCHITECTURE LLP
51 Tulyar Court
Gilstead
Bingley, BD16 3ND

**Drawing no:** 2024-649-B003