0 1 2 3 4 5 6 7 8 9 10m

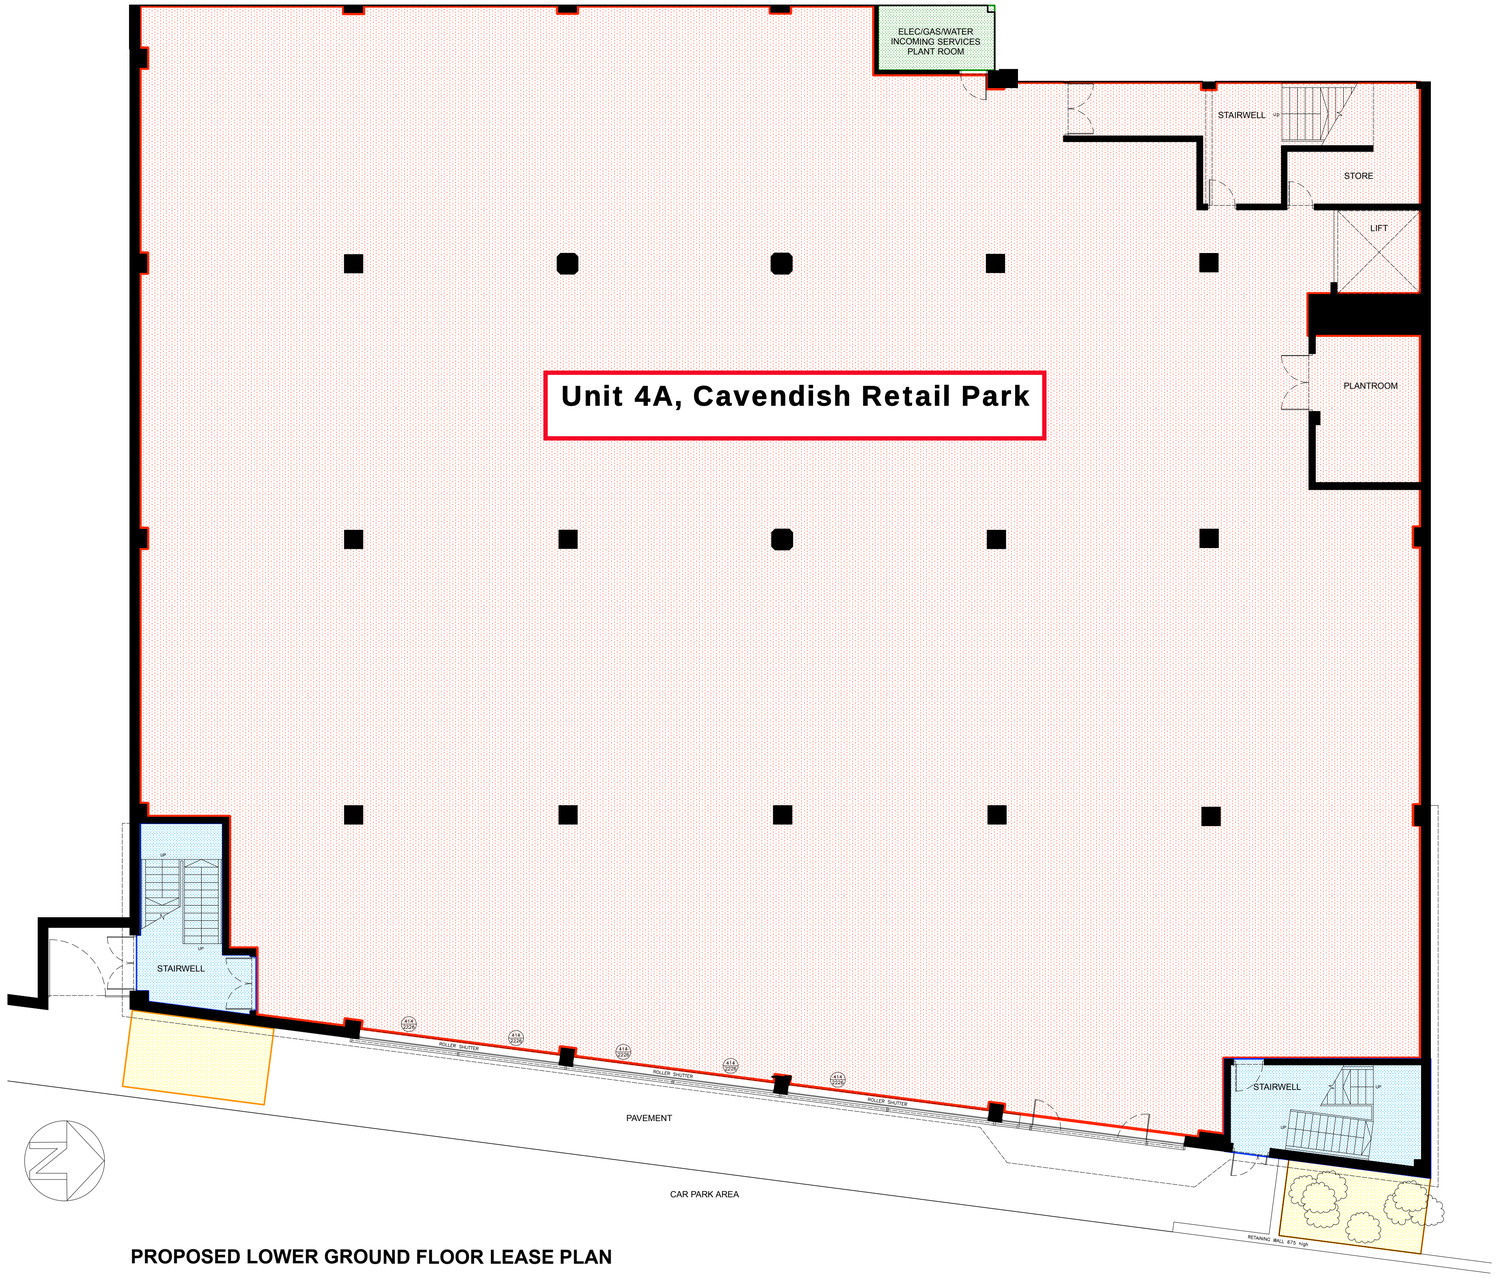

PROPOSED LOWER GROUND FLOOR LEASE PLAN

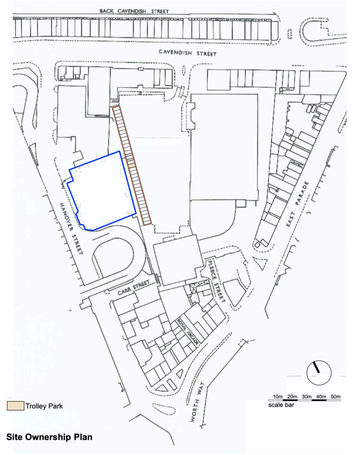

Site Ownership Plan

FAL

Notes

Do not scale from drawing
All dimensions to be checked on site
This drawing is copyright ©

Farmfoods

Shared Escape Stairs

ELEC/GAS/WATER INCOMING SERVICES PLANT ROOM

Plant Area

Rev	Date	Description
B	15.03.24	Site Map Added
A	04.03.24	External Plant added in yellow hatch
-	21.02.24	First drawn

N

FAL

info@f-a-l.uk
www.f-a-l.uk

Project 29 Hanover Street, Keighly West Yorkshire

Client Frasers Group

Date 14.10.23 Scale 1:100 at A1

Title Proposed Lower Ground Floor Plan Lease Plan

Drawn SF Checked NF Approved XX

Status FOR COMMENT

Project	Discipline	View	Drawing No.	Rev.
11253	A	P	130	B