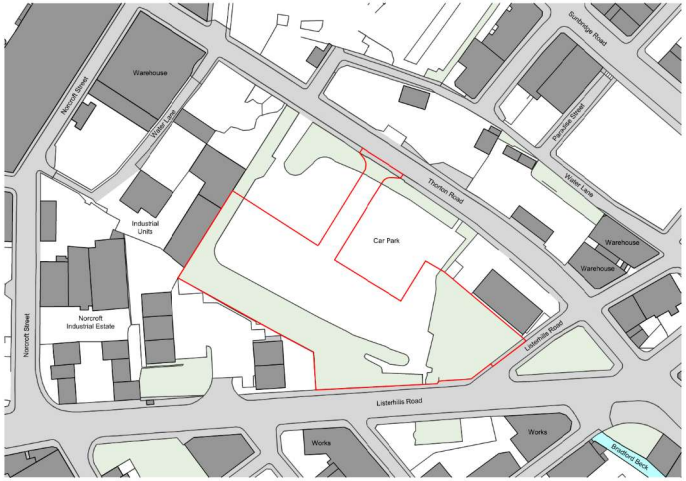

Ordnance Survey, (c) Crown Copyright 2023. All rights reserved. Licence number 100022432

01 SITE LOCATION
SCALE: 1 : 1250

SCALE BAR
0 10 20 30 40 50 m

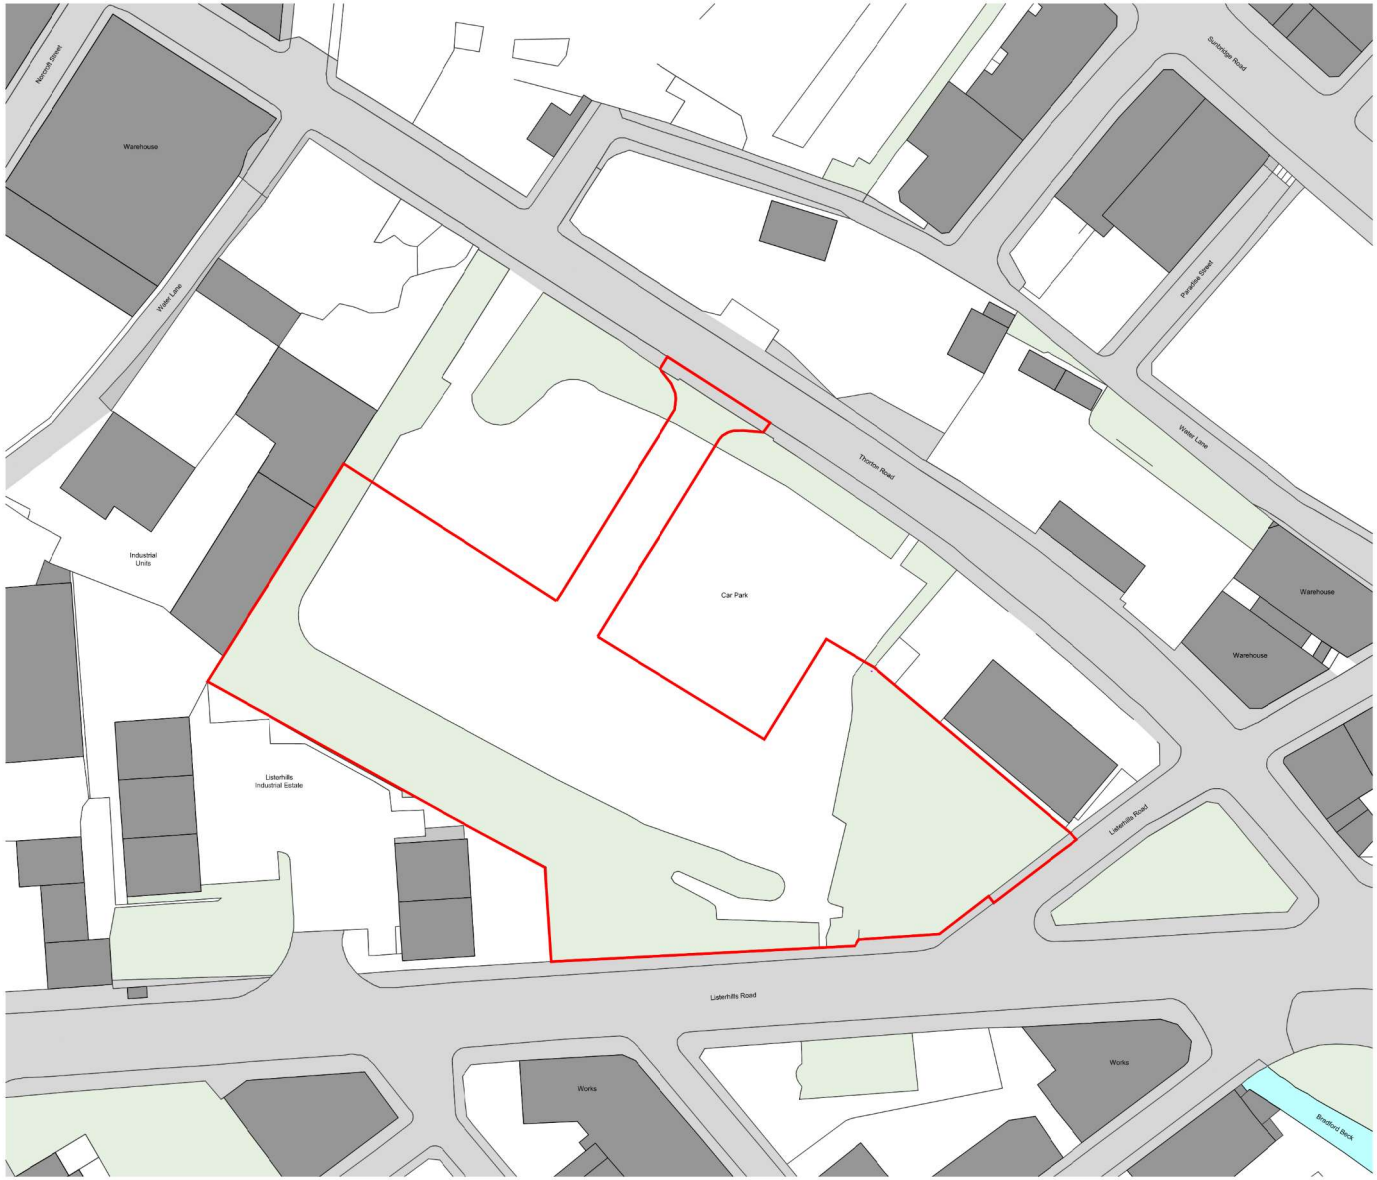

Ordnance Survey, (c) Crown Copyright 2023. All rights reserved. Licence number 100022432

02 EXISTING SITE PLAN
SCALE: 1 : 500

SCALE BAR
0 12 4 6 10 m 20 m

This drawing has been prepared solely for the use of WSP and there are no representations of any kind made by NORR Consultants Limited to any party with whom NORR Consultants Limited has not entered into a contract

This drawing must not be used, reproduced or revised without written permission.

This drawing shall not be used for construction purposes until a"Ax - APPROVED FOR STAGE x" status appears under the Sheet Status.

Constructors must only work to figured dimensions which are to be checked on site. Do not scale from hard copy drawings.

DATE	REVISION	REV	DR	CH
18.04.2023	Stage 3 - First Issue	P01	RB	RB
21.04.2023	Stage 3 - Client comments received	P02	RB	RB

Keyplan

Site Development Boundary

Landscaping shown indicatively.

North Arrow

True North

NORR

NORR Consultants Limited.
An Ingenium International Company

SET OFFICE INFORMATION

www.norr.com

Client WSP		Drawing Title SITE LOCATION & EXISTING SITE PLAN	
Project ENERGY CENTRE BRADFORD			
Drawn RB	Date 11.04.2023	Sheet Status S2 - FOR INFORMATION	
Checked RB	Date 11.04.2023	Project No. IALN21-00360	
Scale As indicated @ A1		Drawing No. ECBR-NOR-XX- ZZ-DR-A-90001	Rev. P02