EAST ELEVATION
1:50

NORTH ELEVATION
1:50

WEST ELEVATION
1:50

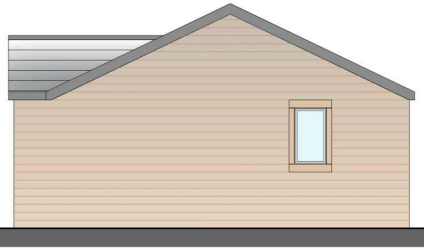

SOUTH ELEVATION
1:50

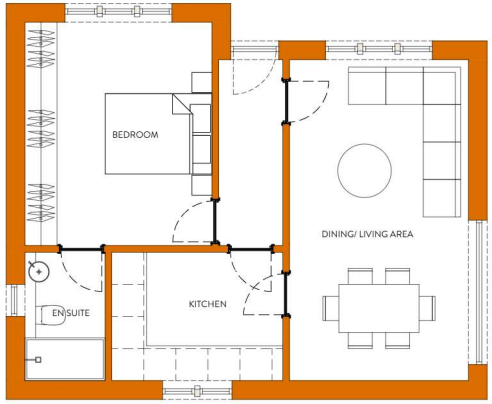

GROUND FLOOR PLAN
1:50

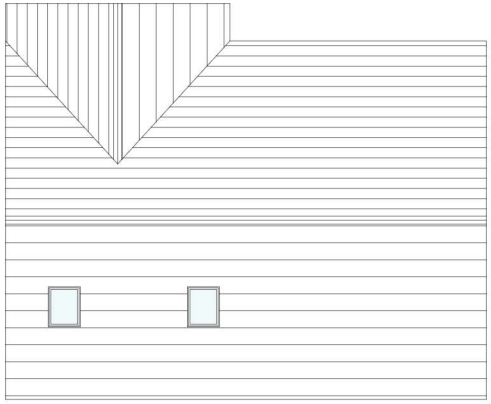

ROOF PLAN
1:50

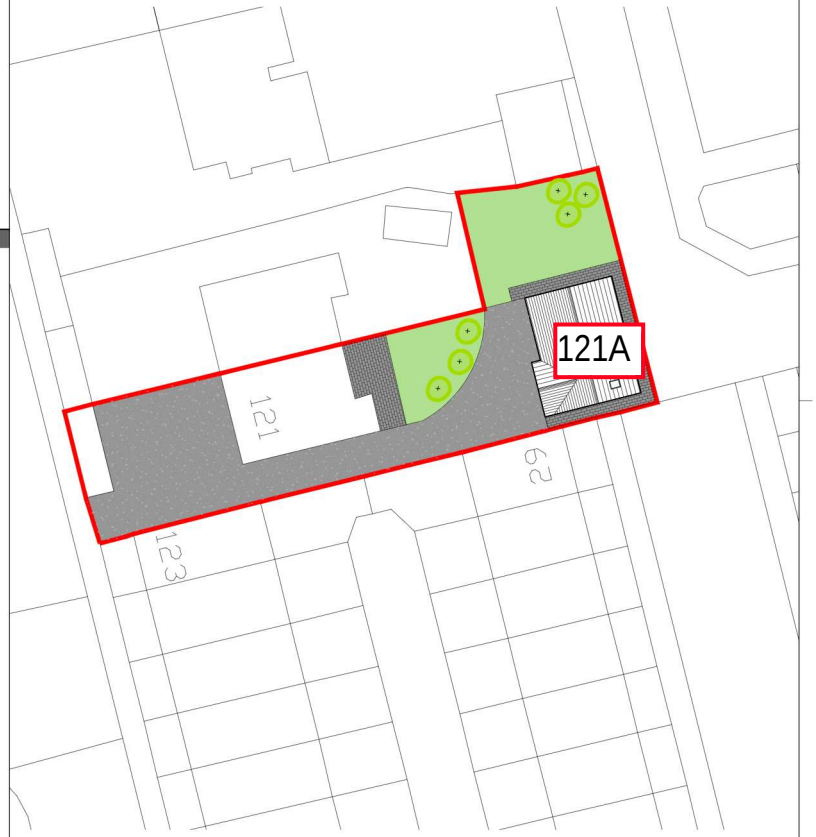

BLOCK PLAN
1:200

2021 NORTHERN DESIGN AWARDS FINALIST

2022 Best of Houzz Service

BUILD 2021 Home Builder Awards

BUILD Architecture Awards 2019

REVISION	DESCRIPTION	DATE
-	-	-
-	-	-
-	-	-
-	-	-
-	-	-
-	-	-
-	-	-
-	-	-
-	-	-
-	-	-

NOTES

STATUS: PLANNING DRAWING

ORANGE DESIGN STUDIO.
ARCHITECTURAL PRACTICE

hello@orangedesignstudio.co.uk
59A, Huddersfield Road, Mirfield, WF14 8AA
orangedesignstudio.co.uk
01924 650930

COPYRIGHT © ORANGE DESIGN STUDIO LIMITED

PROJECT TITLE	DUDLEY HILL ROAD		
DRAWING TITLE	PROPOSED GA		
SCALE: 1:100	DRAWN: EG	CHECKED: JH	PROJECT REFERENCE: ODS 25/1054
PAPER SIZE: A1	DWG NUMBER: (20)001	DATE: 28/08/25	REVISION: /
CLIENT	MR & MRS MITCHELL		